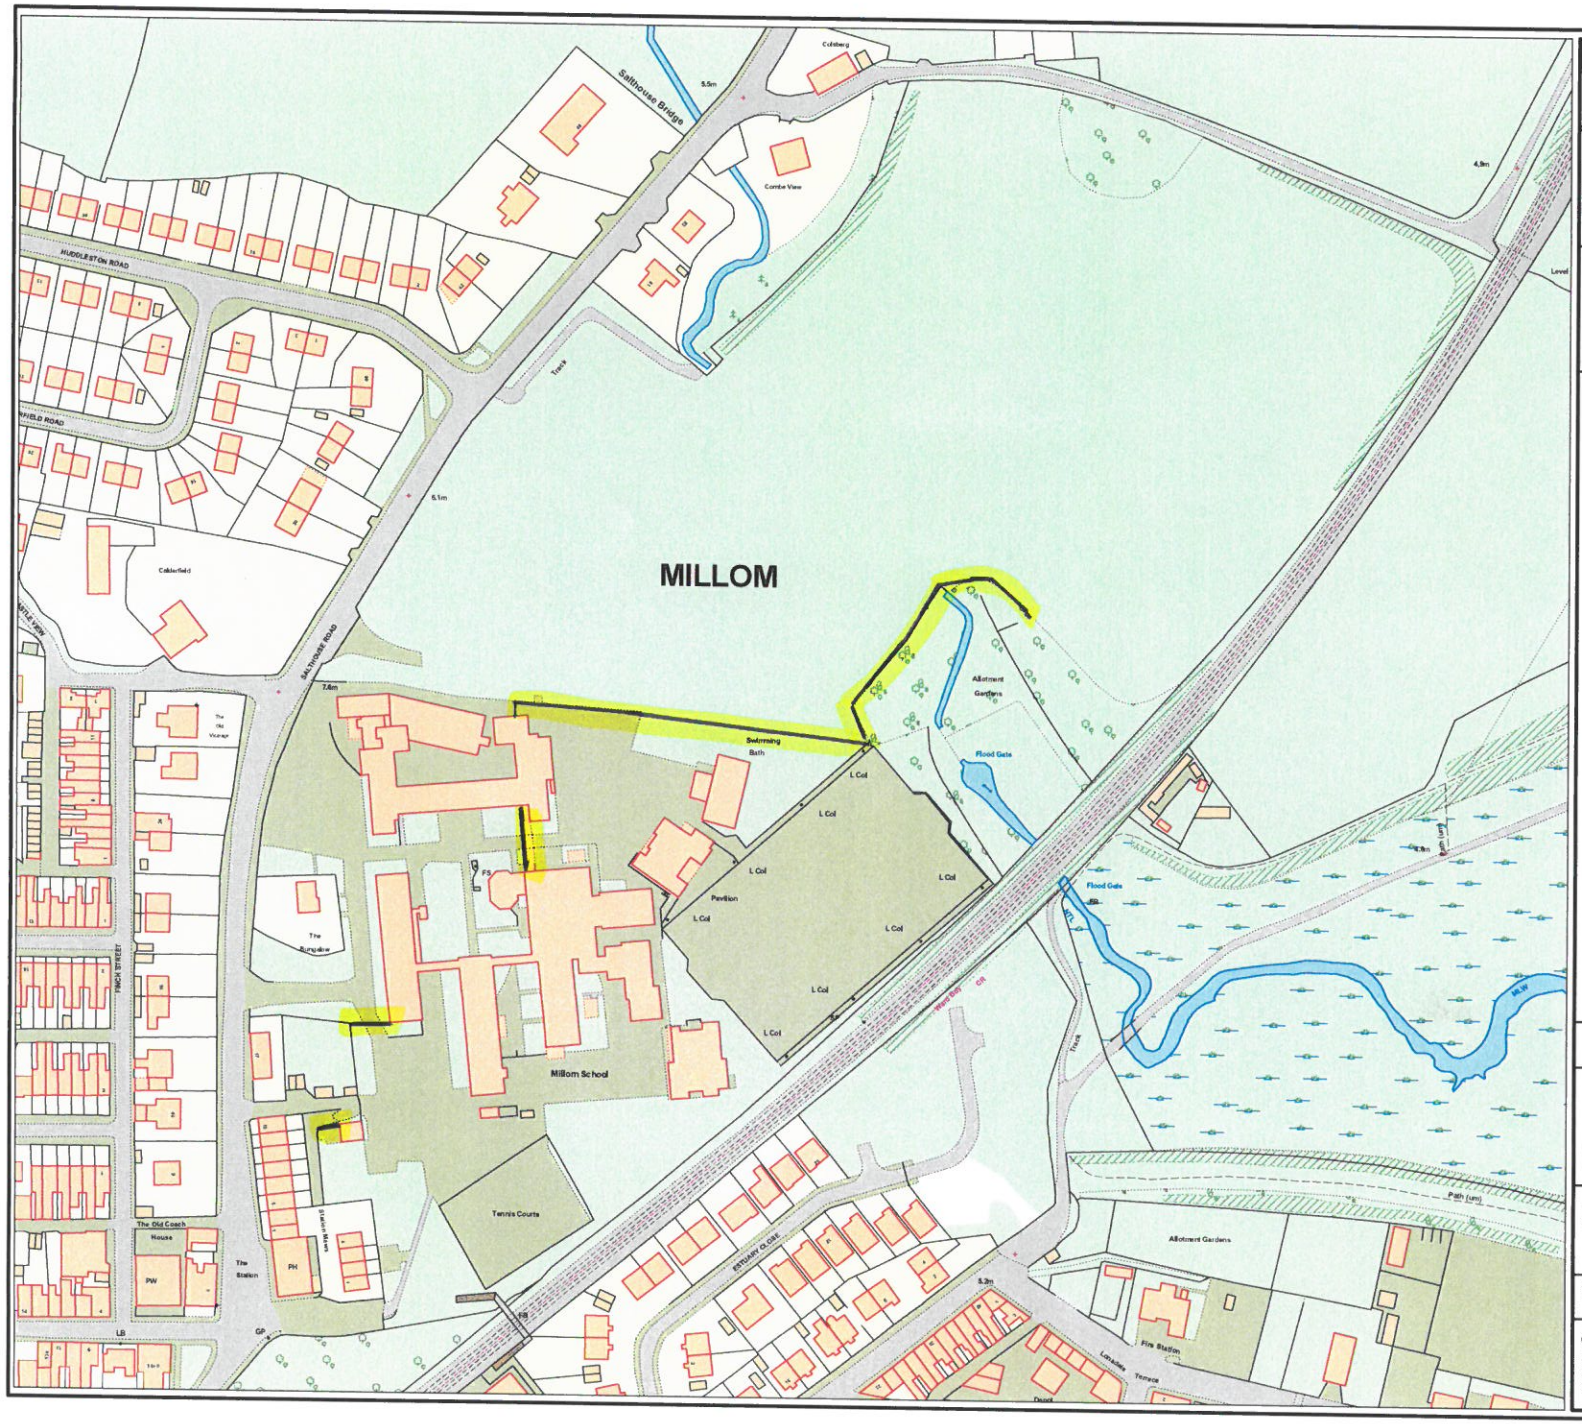

Plan for Mark-Up - Proposed Fencing

KEY

OS Grid Ref: SD1780NW

1:2500 Scale at A4

Scale 0 25 50 75 100 m

Drawing Ref:

N.

Created on: 04/05/2017

© Crown Copyright and Database Right 2016. Ordnance Survey Licence Number 100019596